




PLAN

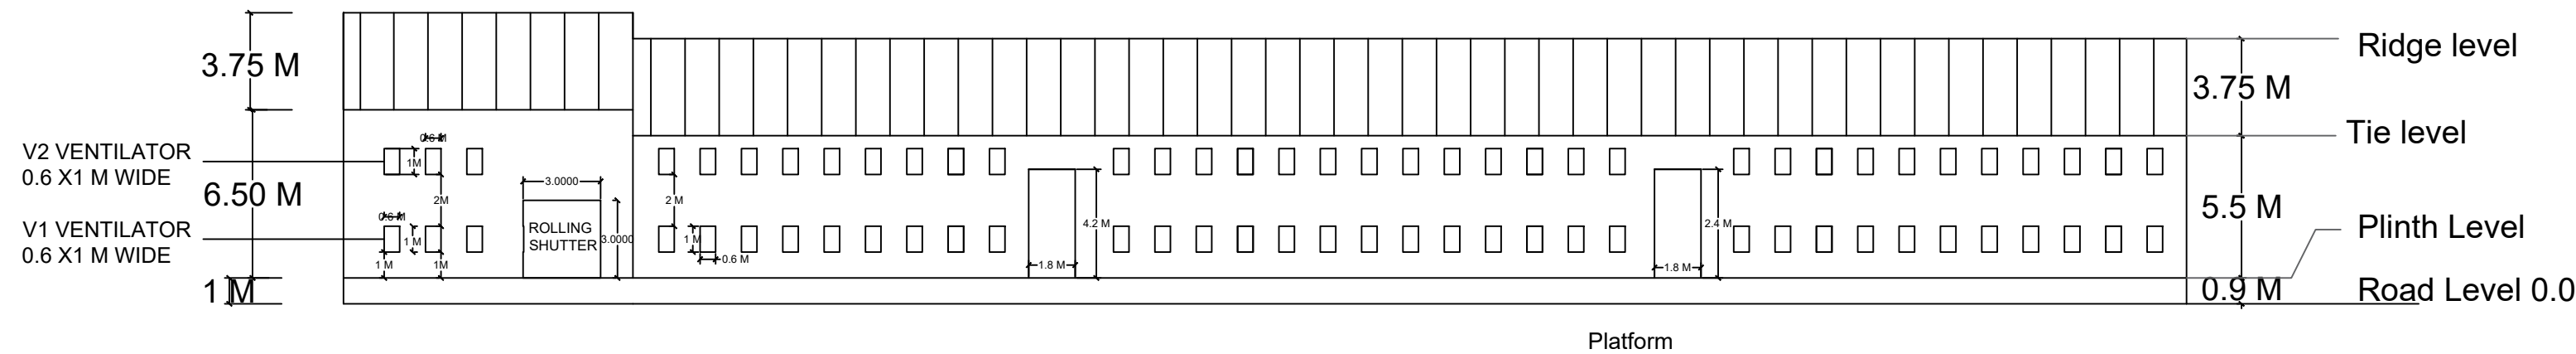


SIDE ELEVATION

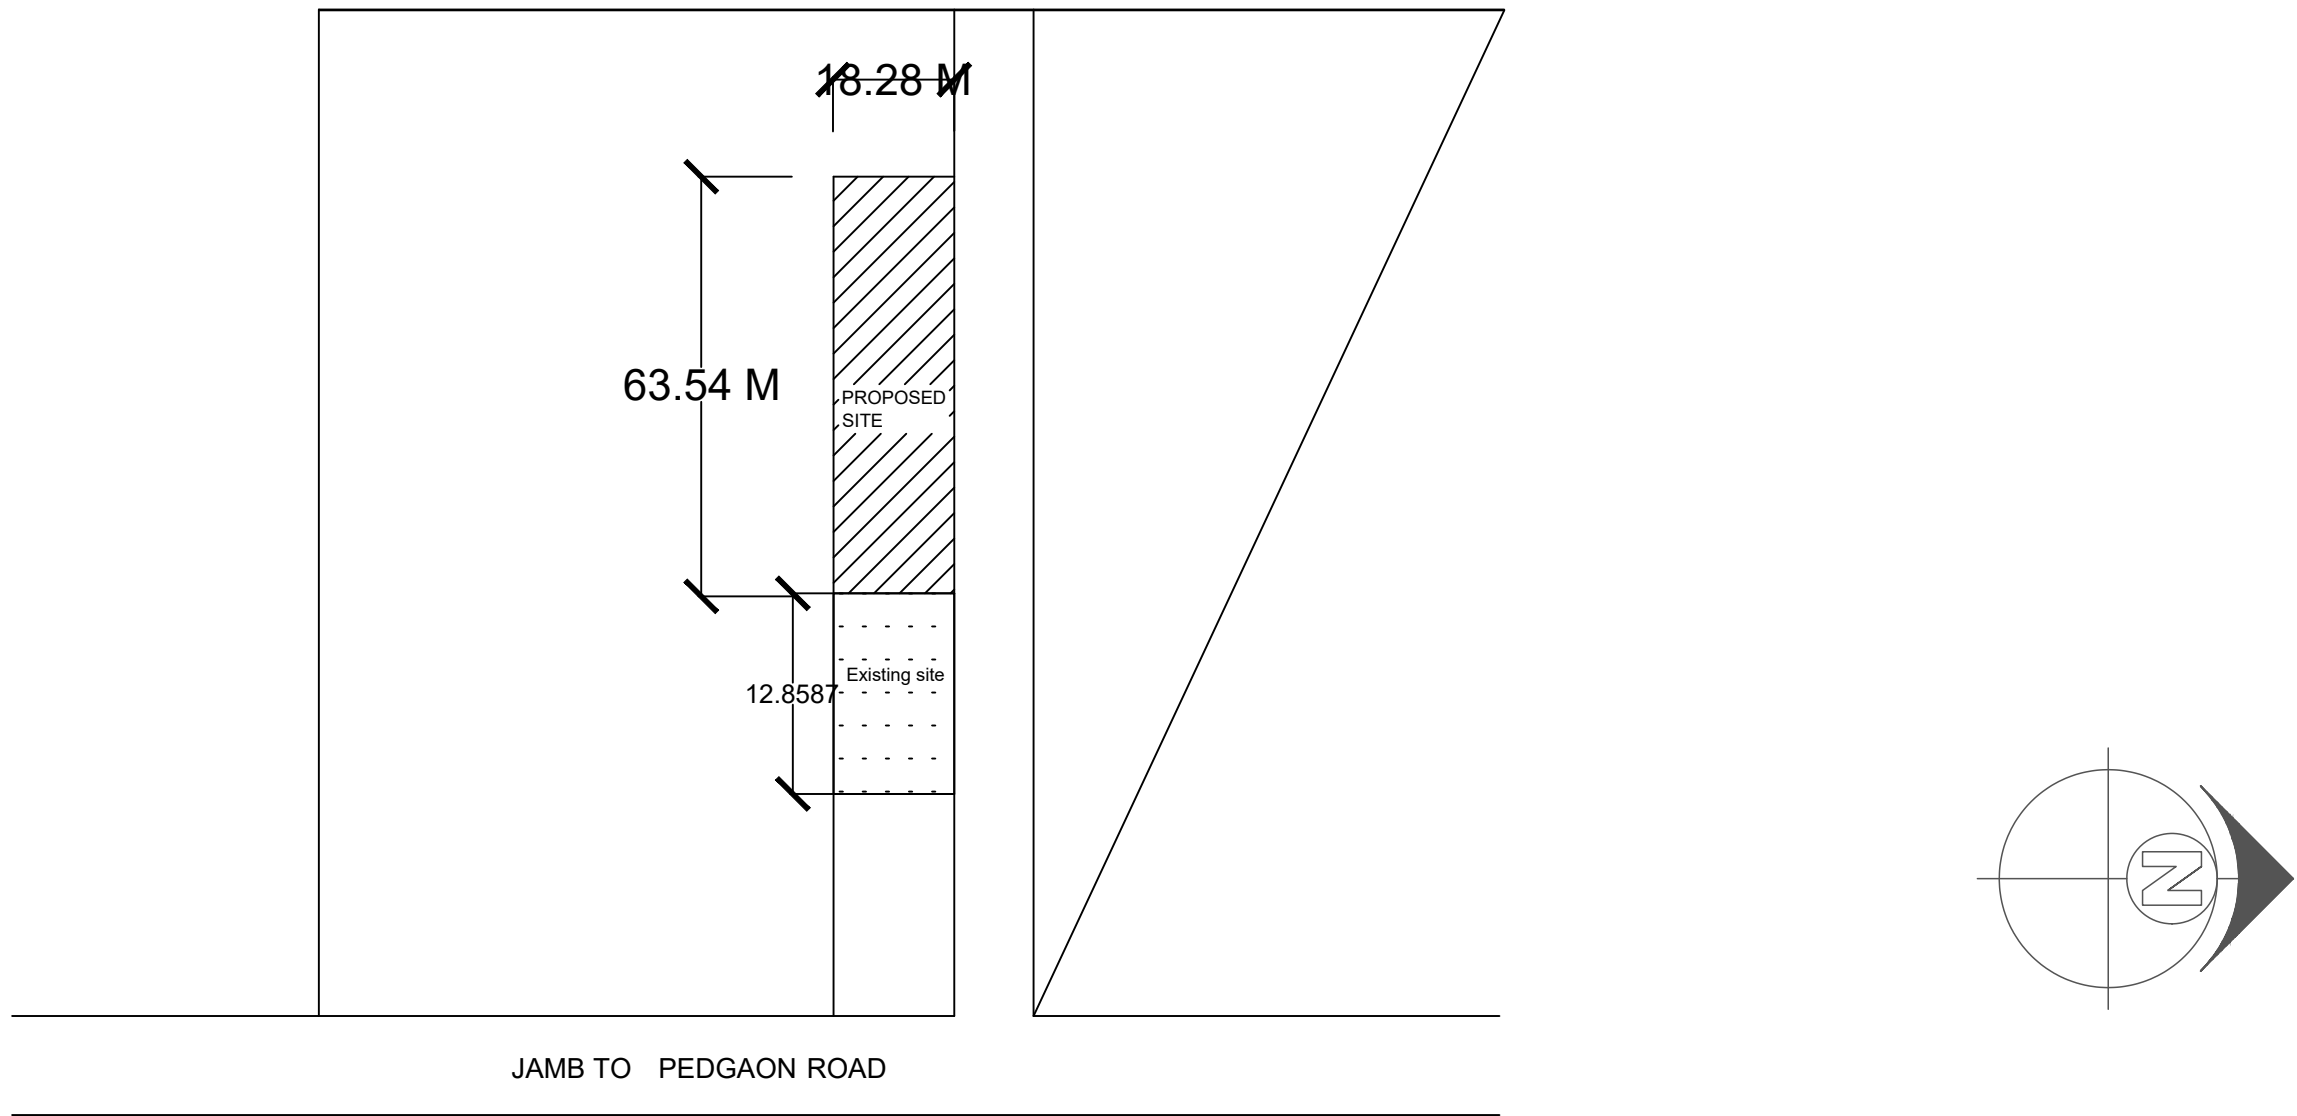


SITE PLAN

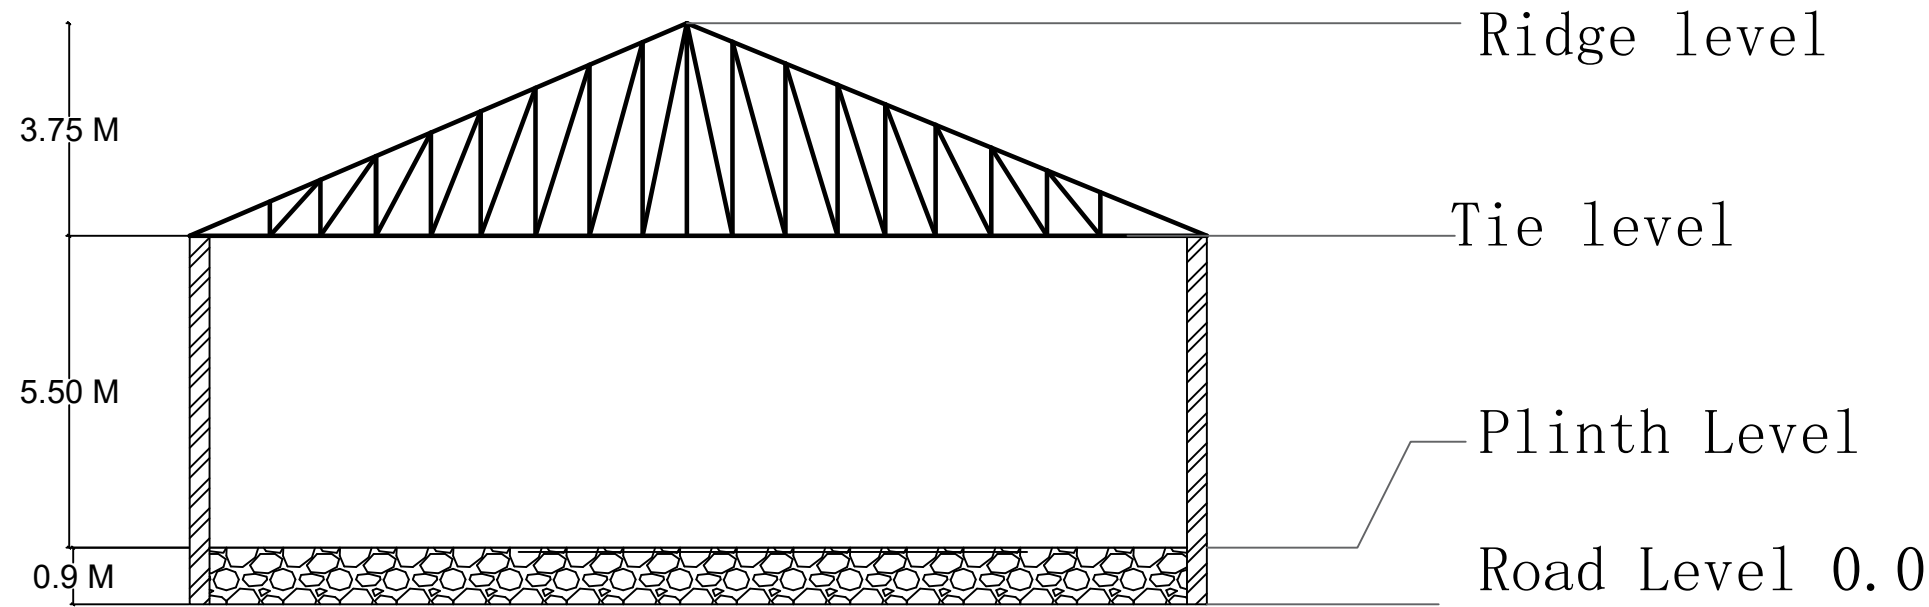

SECTION

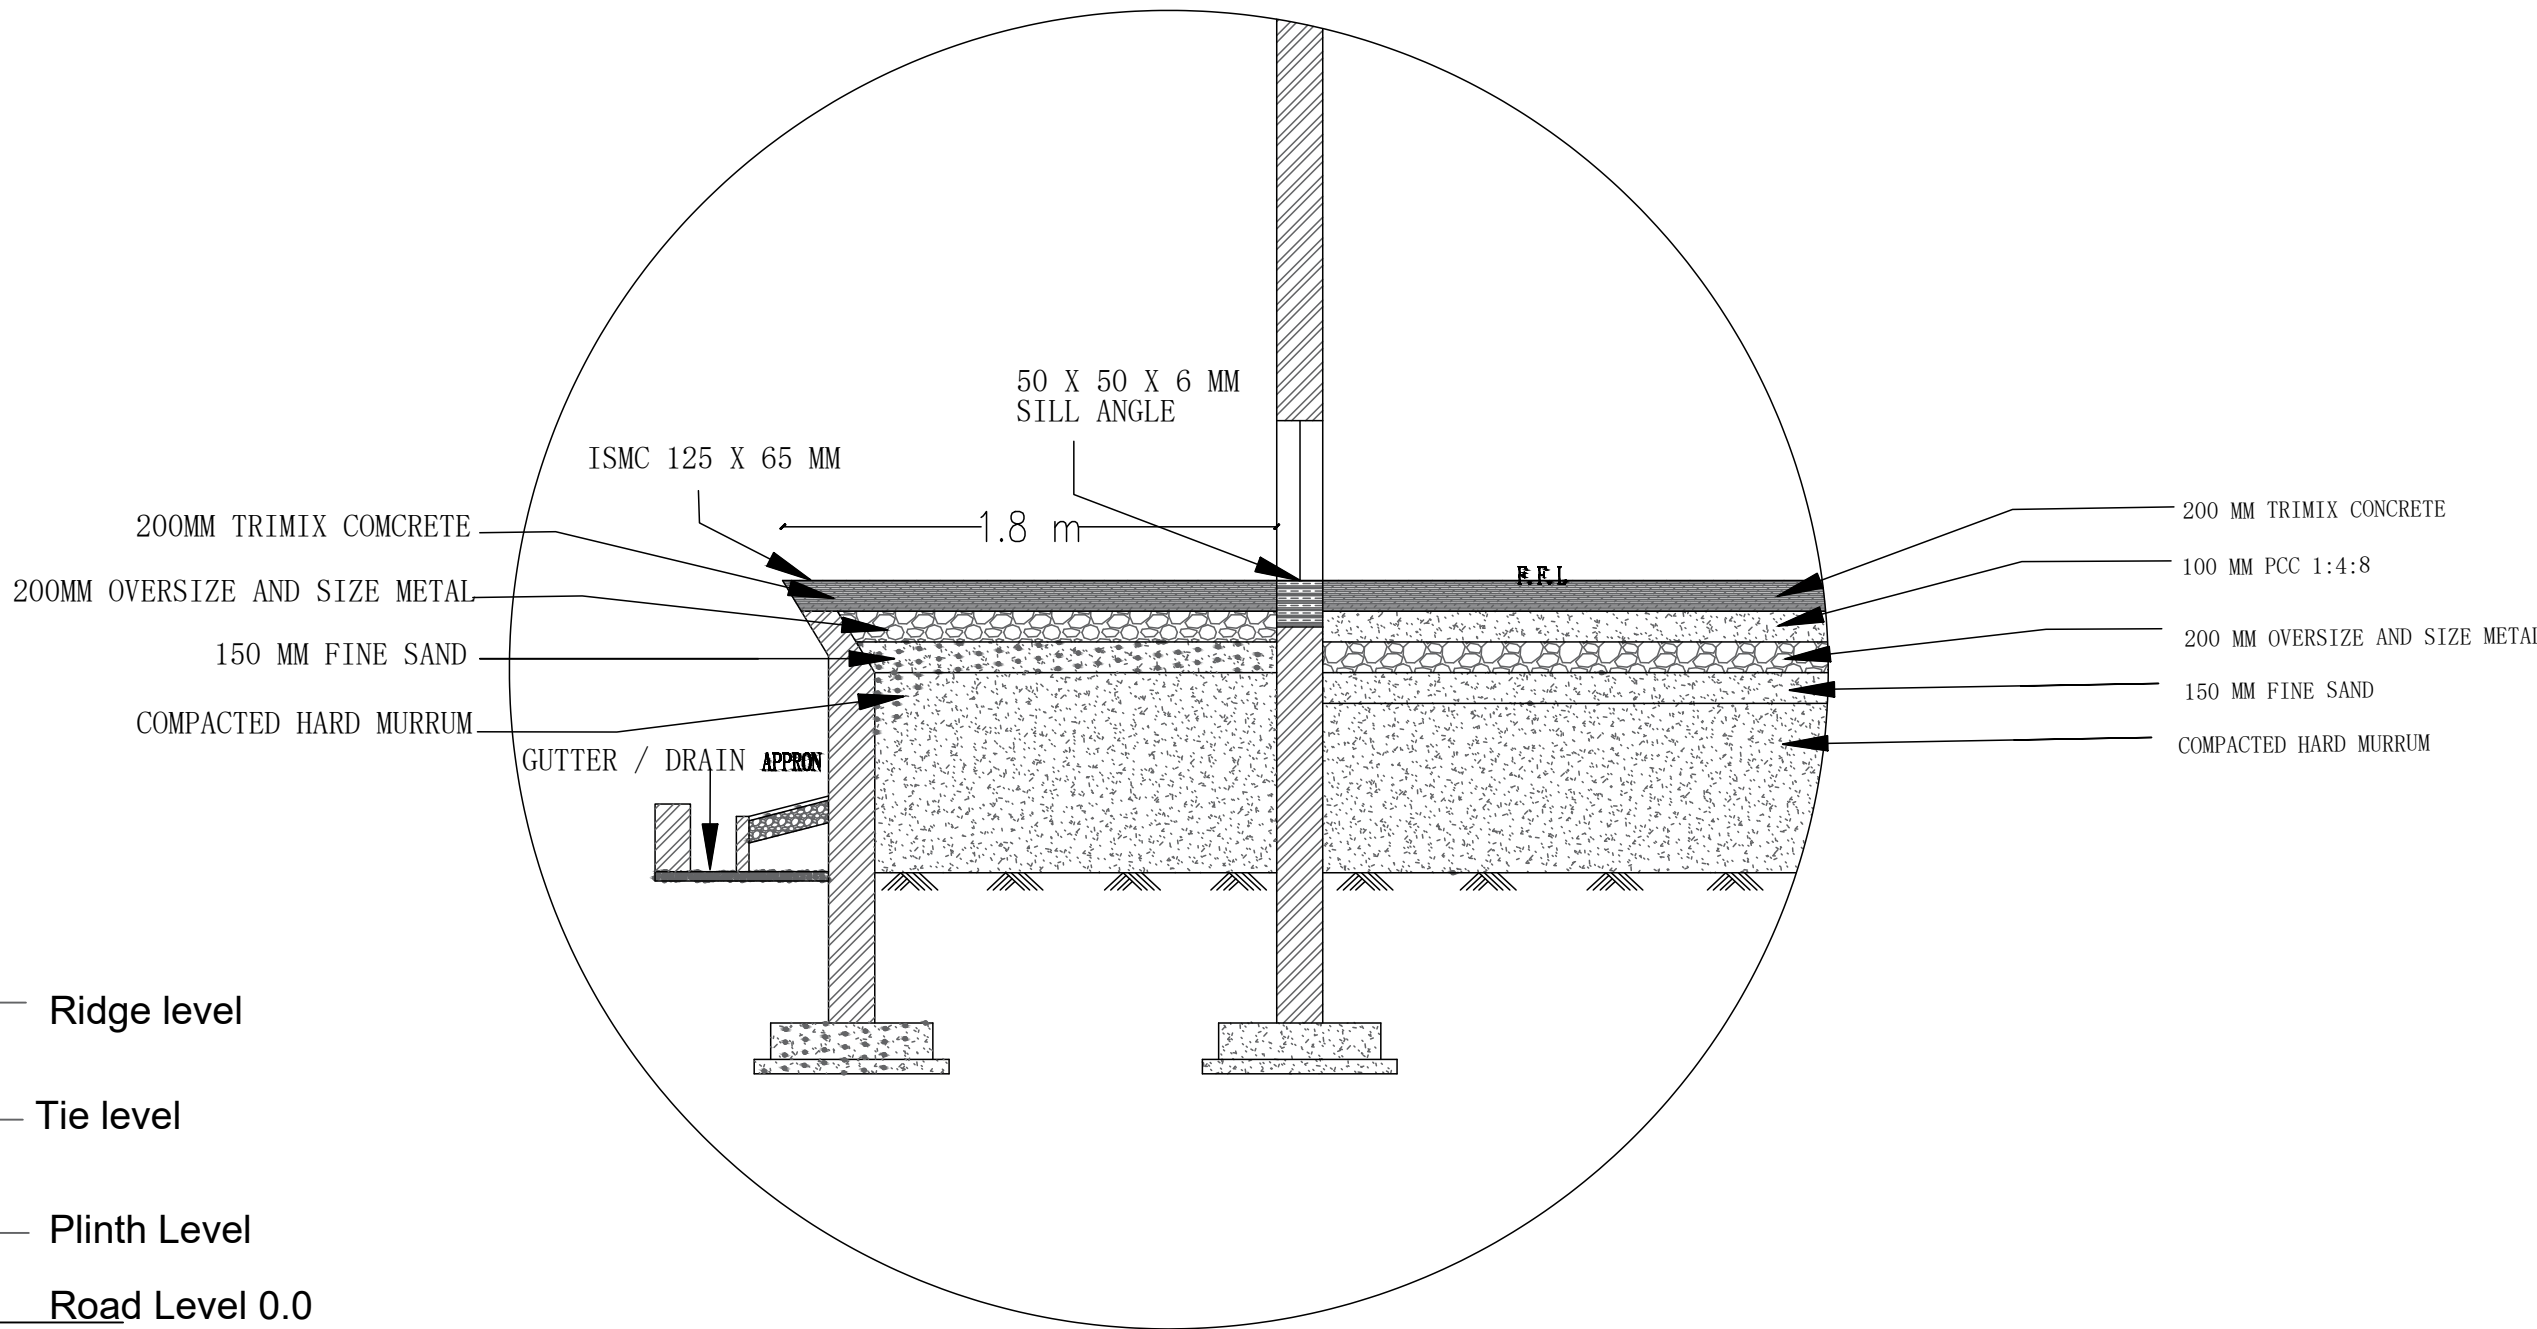

CROSS SECTION PLATFORM

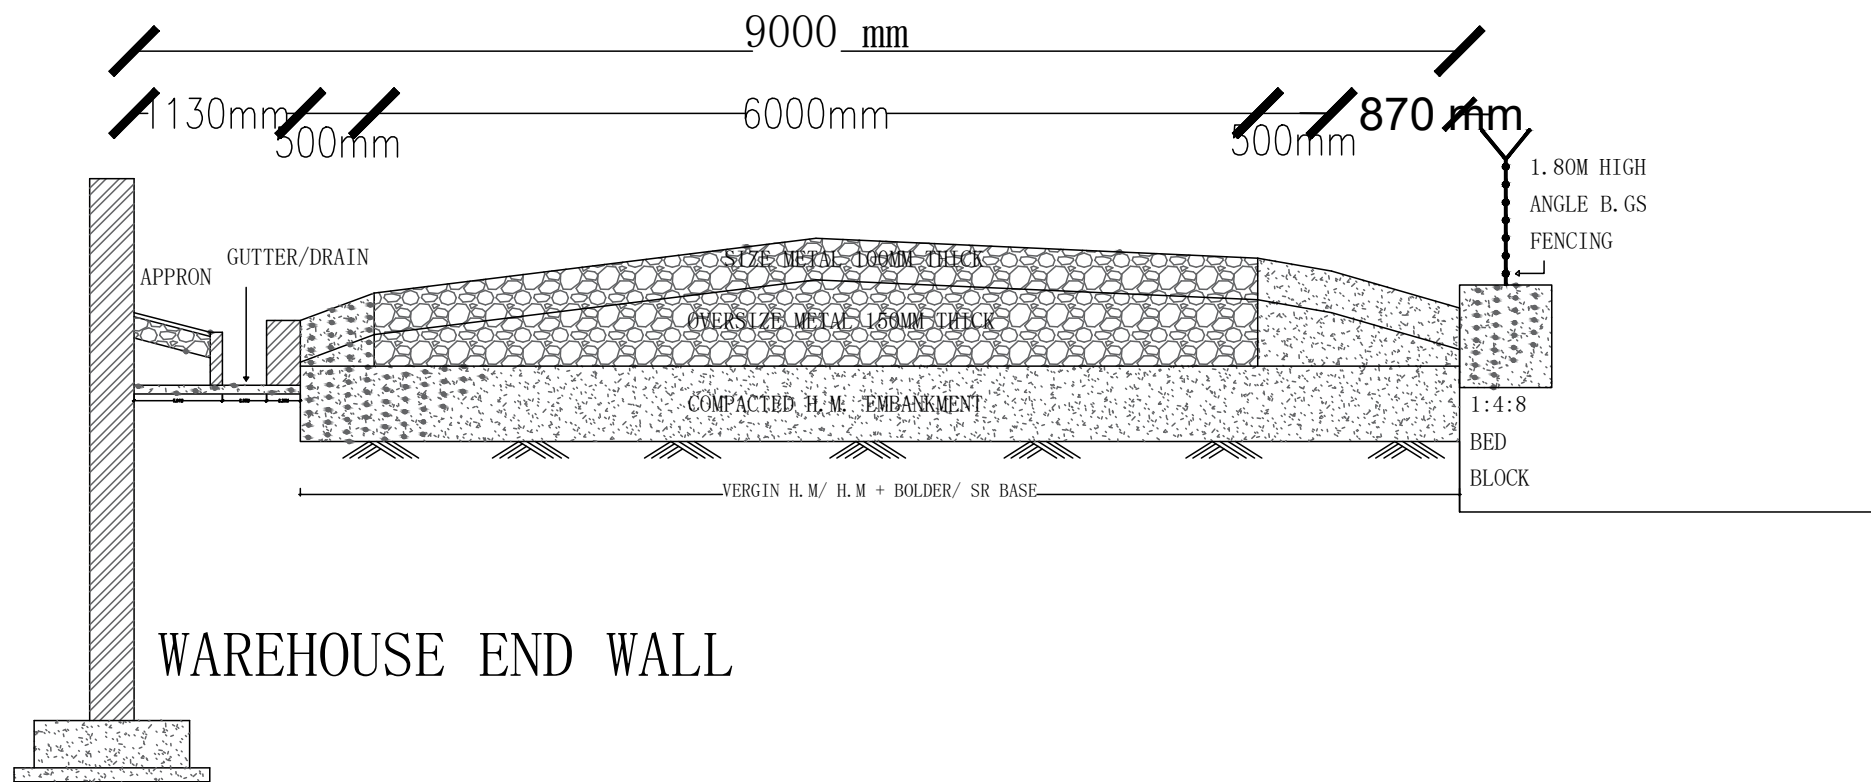

WAREHOUSE END WALL
TYPE CROSS SECTION OF ROAD,
APPRON, GUTTER/ DRAIN, WIRE FENCING COMPOUND

DRAWING TITLE.
**Plan,Elevation & Section of 2000 MT WH
& Grain processing Unit.**

Revision No.		
Rev No.	DATE	DESCRIPTION
R0	11. 07. 2022	

NOTES –

THIS DRAWING IS THE PROPERTY OF
SANJEEVANI STUDIOS.

IS NOT TO BE USED OR REPRODUCED WITHOUT
THEIR WRITTEN PERMISSION. THE CONTRACTOR
MUST VERIFY ALL THE DIMENSIONS OF THE JOB
& DISCREPANCIES TO THE ARCHITECT.

NOTES –

ANY DISCREPANCY IN DRAWING SHALL BE
BROUGHT TO THE NOTICE OF AN ARCHITECT
BEFORE ACTUAL EXECUTION ONSITE.

THIS DRAWING IS TO BE READ IN CONJUNCTION
WITH RELEVANT R.C.C CONSULTANT'S DWG,
SERVICES DWGs & ARCHITECTURAL DWGS.

DRAWING IS NOT TO BE SCALED. FOLLOW FIGURE
DIMENSIONS ONLY.


FOR DETAIL SPECIFICATION REFER TENDER/
CONTRACTORS DOCUMENT.

PROJECT NAME –


**Proposed 2000MT Warehouse building &
grain cleaning & grading unit @ Gat no.
724, Tal - Jamb, District - Parbhani.**

Client –

**Datt Prayag Agro Producer
company Limited.
Parbhani.**

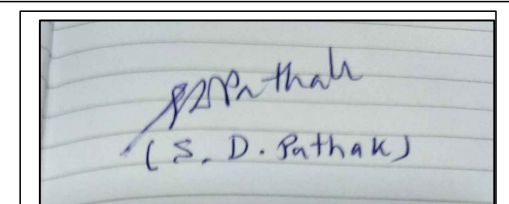CONSULTANT –
Sun Orbit, B/404 Suncity Road
Anand Nagar, Pune. 411051


Associate Consultant:
Ar.Vineet Bodhe. 402/B wing,Saileela apt.
Near Navle hospital, Nahre.

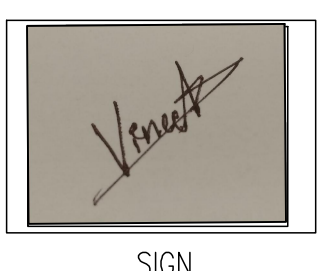

SIGN

SHEET TITLE			
Plan,Elevation & Section of 2000 MT WH & Grain processing Unit.			
DATE	1677	DRAWN BY	CHECKED BY
11. 07. 2022		Mr.Vineet	Mr.SUBHASH